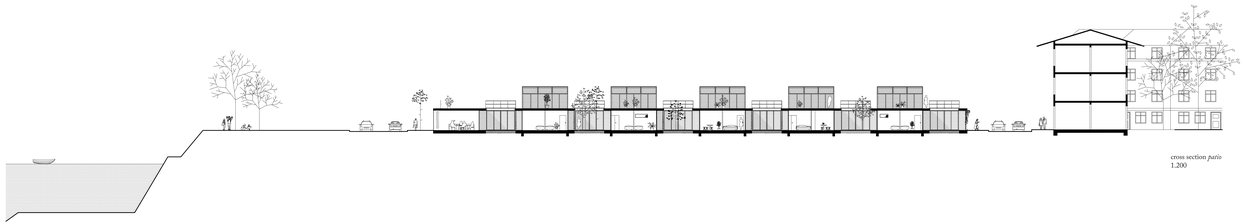

cross section *patio*
1.200

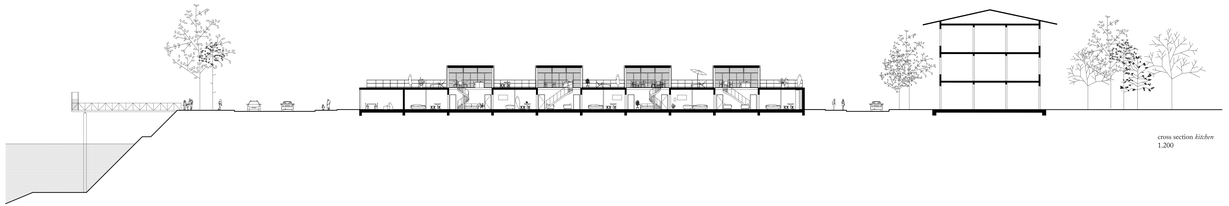

cross section *kitchen*
1.200

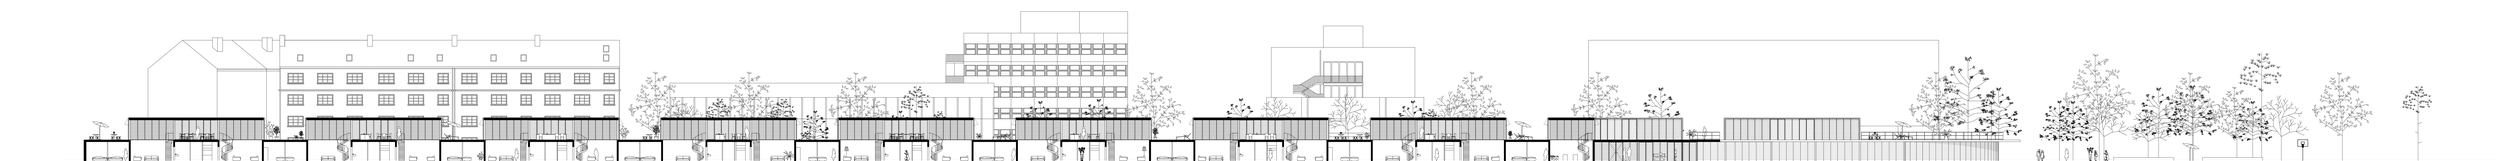

section *kitchen*
1.200

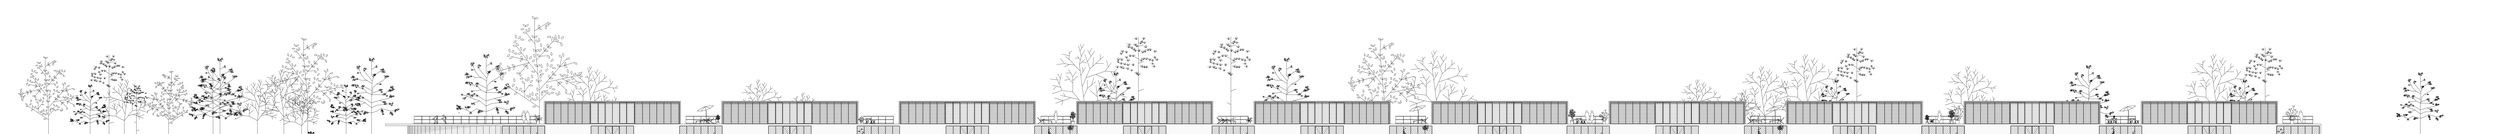

elevation *east*
1.200