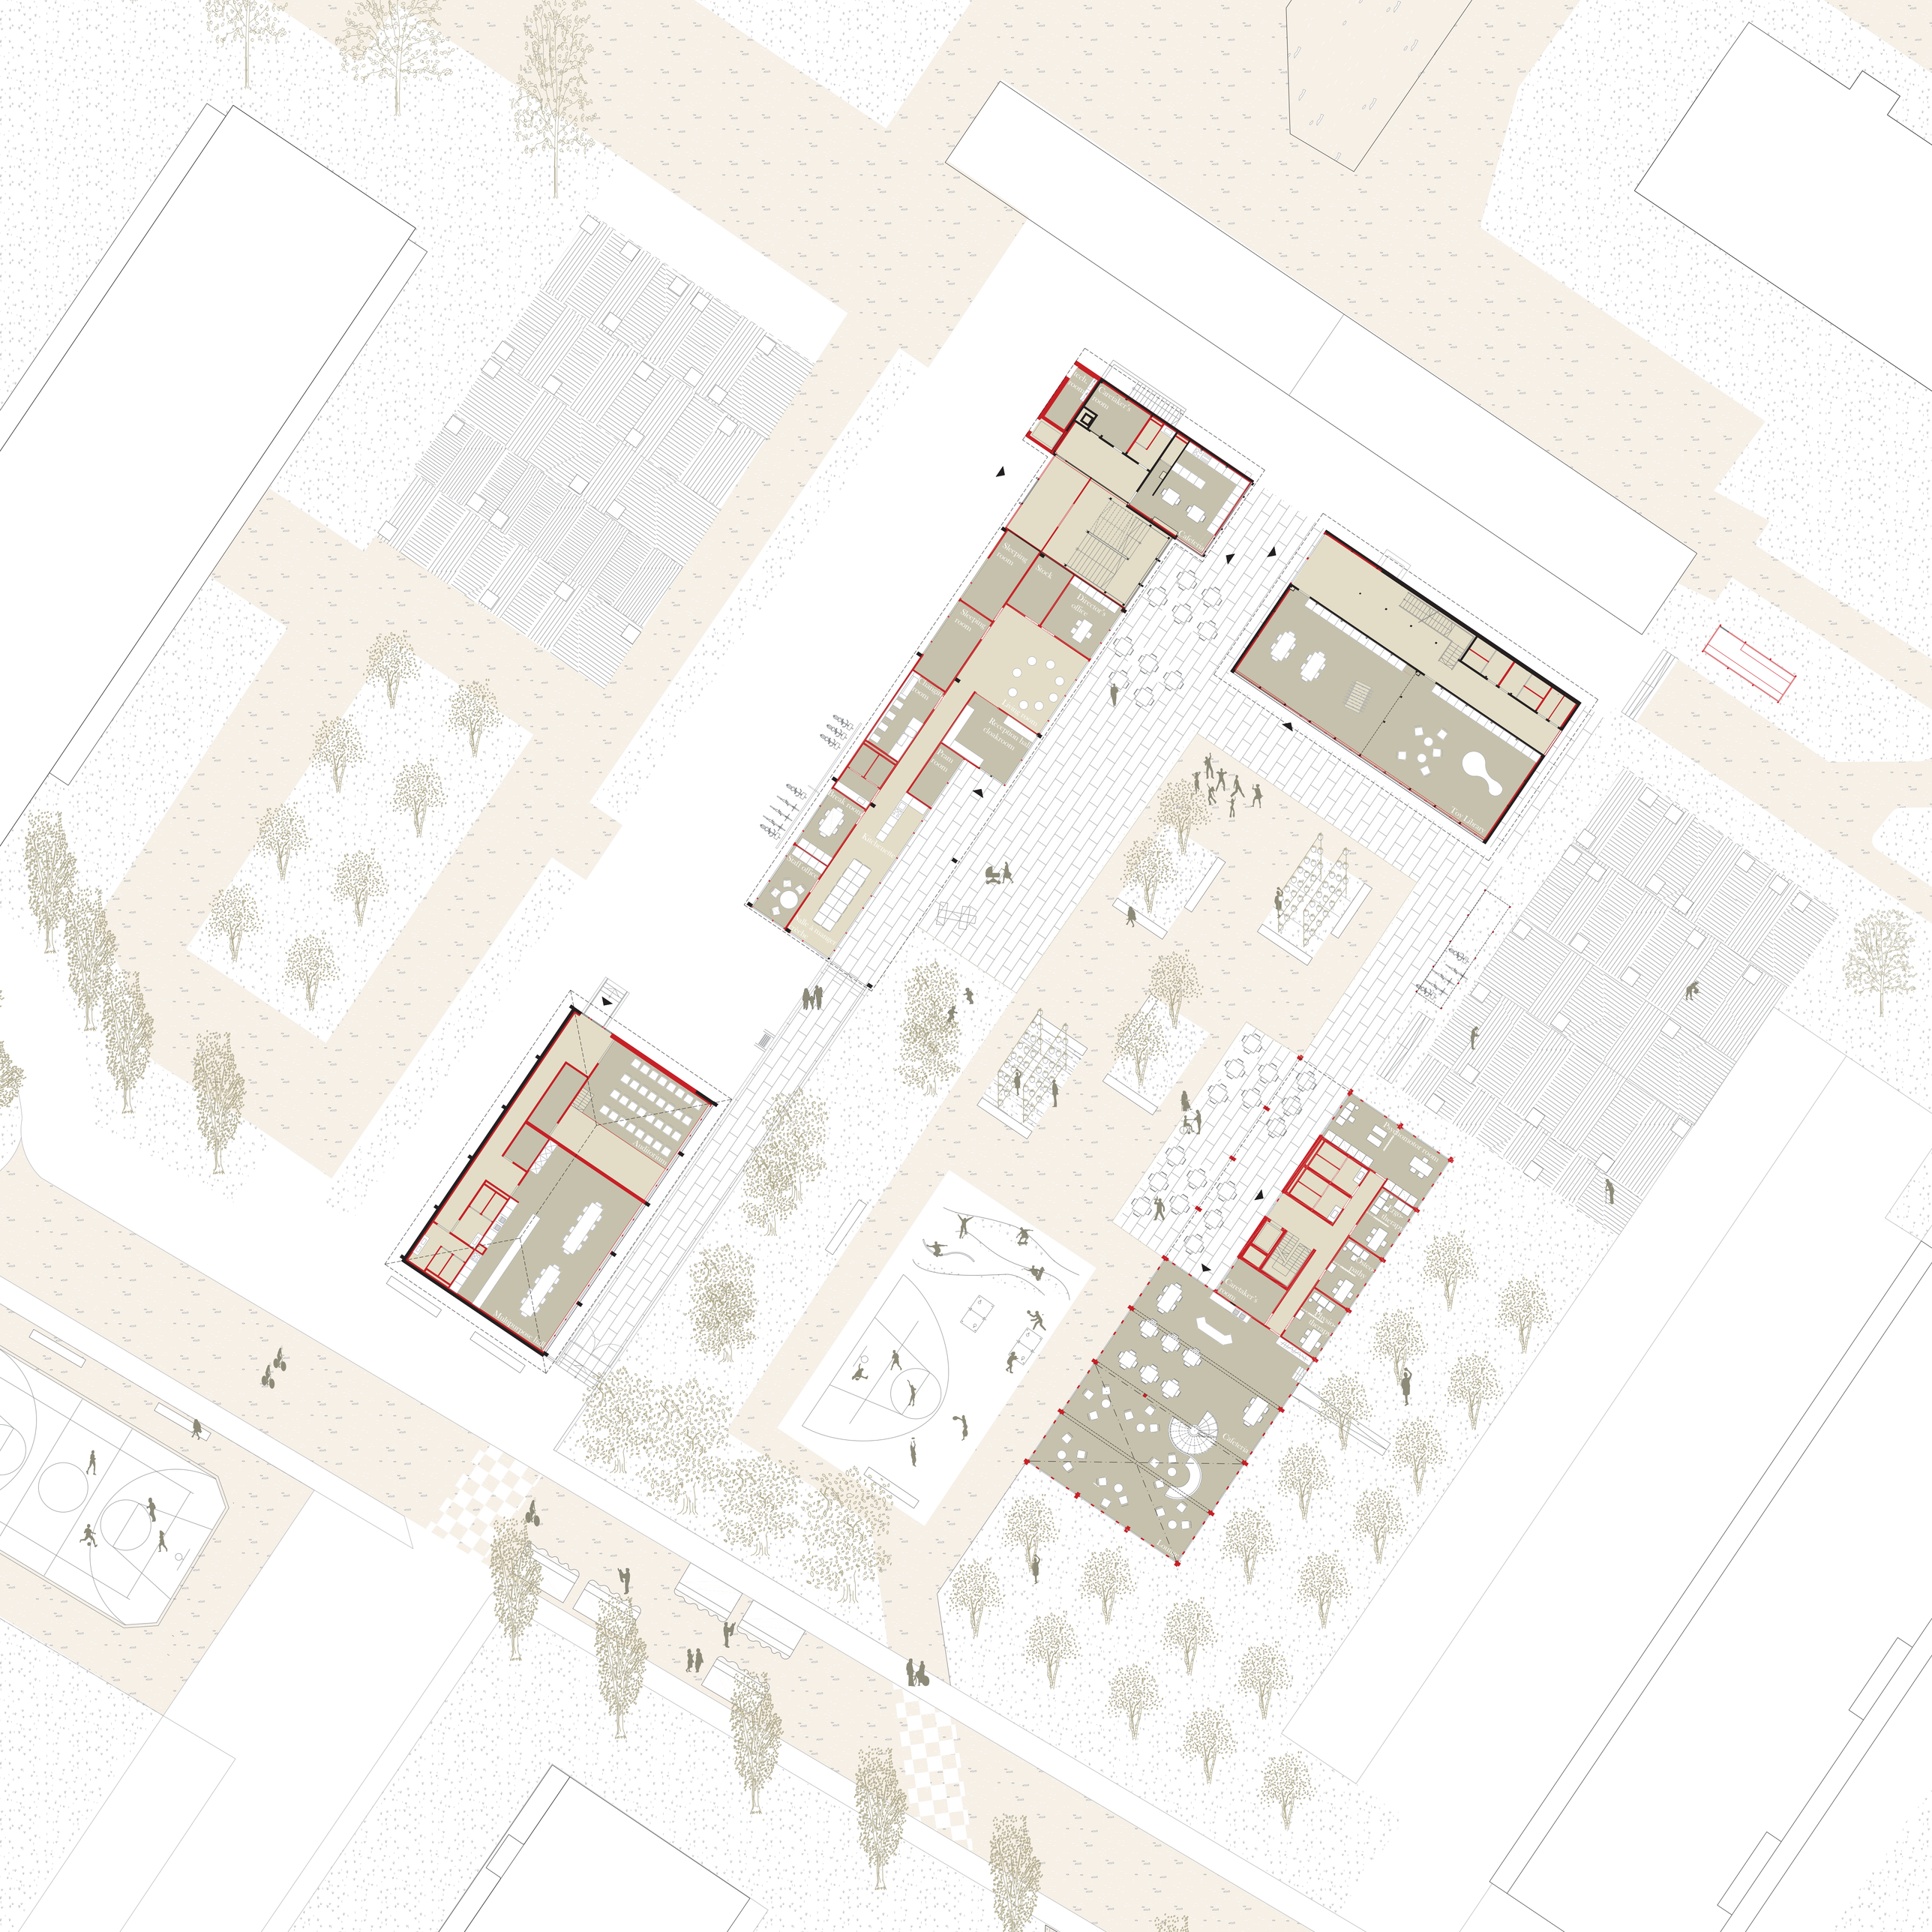
Caretaker's room
Sleeping room
Stock
Director's office
Sleeping room
Living room
Reception hall cloakroom
Pram room
Kitchenette
Staff office
Toy Library
Auditorium
Multipurpose room
Caretaker's room
Cafeteria